Indicates 'For Sale' units.

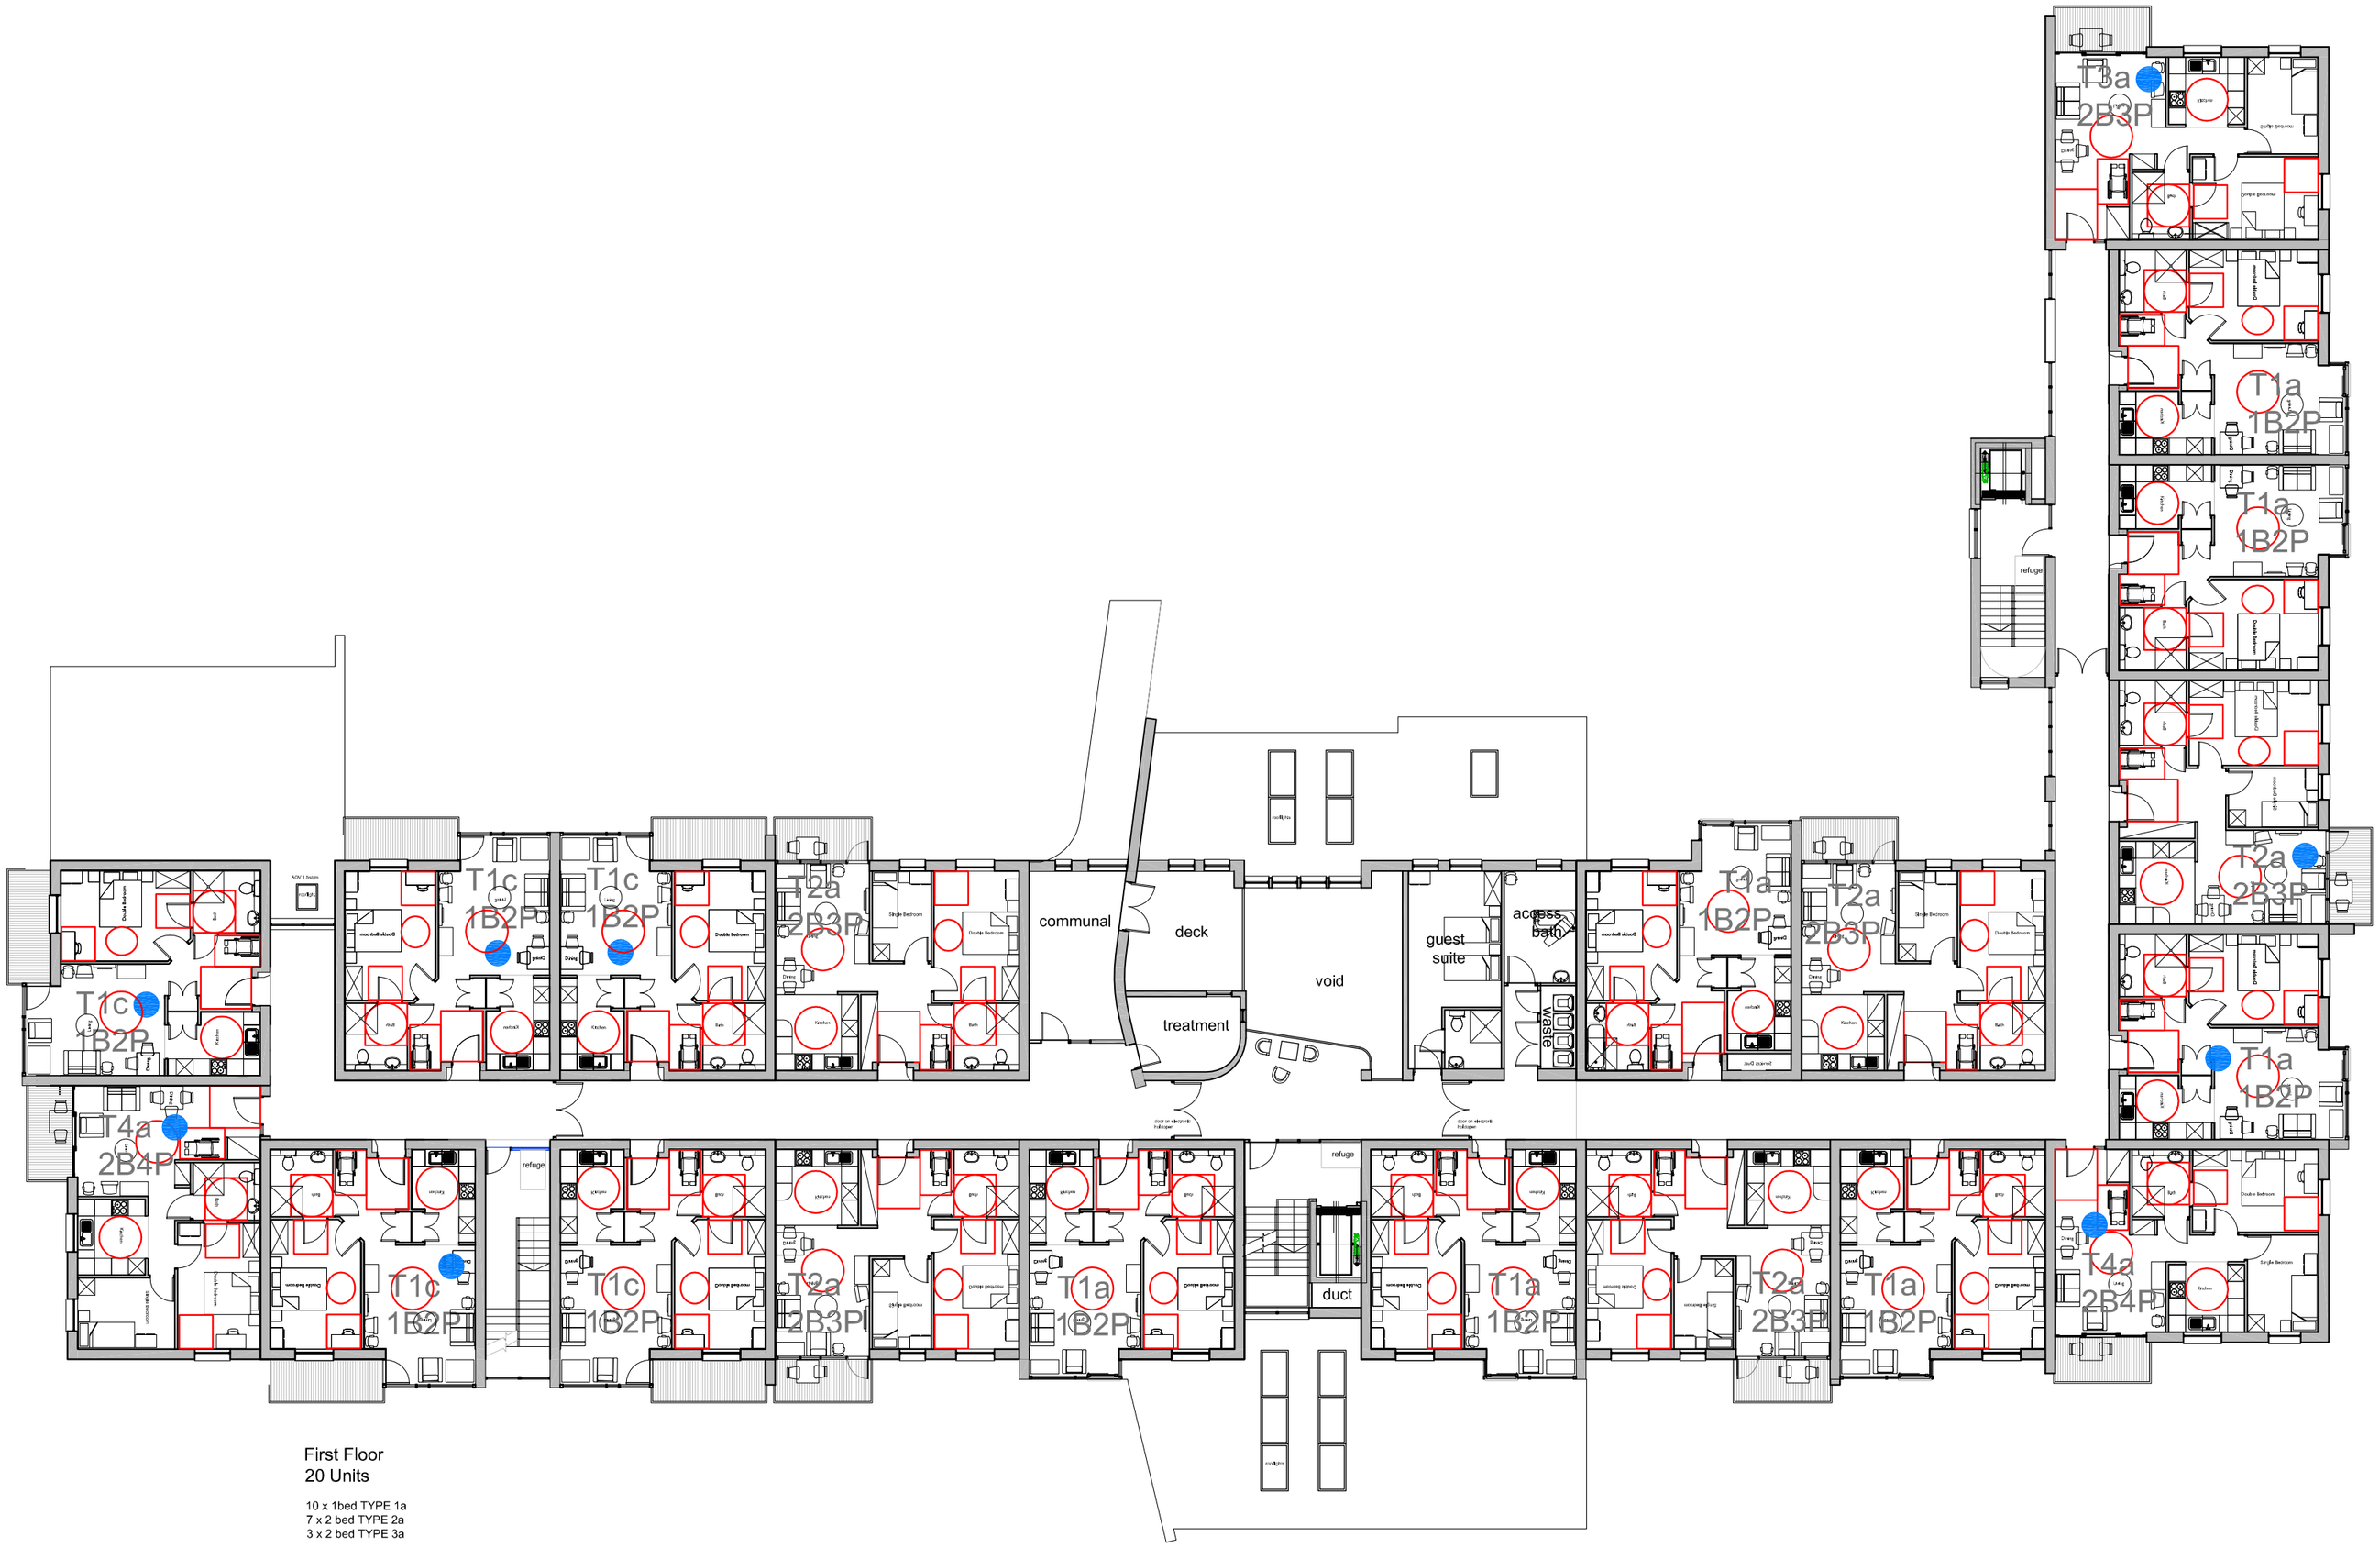

First Floor
20 Units

10 x 1bed TYPE 1a
7 x 2 bed TYPE 2a
3 x 2 bed TYPE 3a

First Floor Plan

Rev 3 14 Oct13 For sale units indicated. Balconies to some 1B2P for sale units. Fire safety comments incorporated to stairs and ventilation. Some 2B3P units enlarged to 2B4P.
Rev 2 23 Aug13 Duct added to 1B2P internal corner unit.

REVISION	DATE	DESCRIPTION	CHECKED

This design is protected under
"Unregistered Design Rights"
Plan B Housing LLP
Partnership Number OC368404
Unit 7, Leyland House,
Lancashire Business Park,
Preston, PR26 6TY
Telephone: 01772 622644

JOB / CLIENT: Extra Care Proposal for Greenfield Site, Alnwick

DRAWING TITLE: First Floor Plan

PROJECT ARCHITECT	RM	DRAWN BY	RM	CHECKED	RM	DRAWING NO.
SCALE	1:200 @A2	PROJECT NO.	N82 - 08			AL-FF-01
DATE	AUG13					REV 3

DRWG. STATUS	DRAFT		CONSULTATION		TENDER		CONSTRUCTION		RECORD

Not to be reproduced without permission.