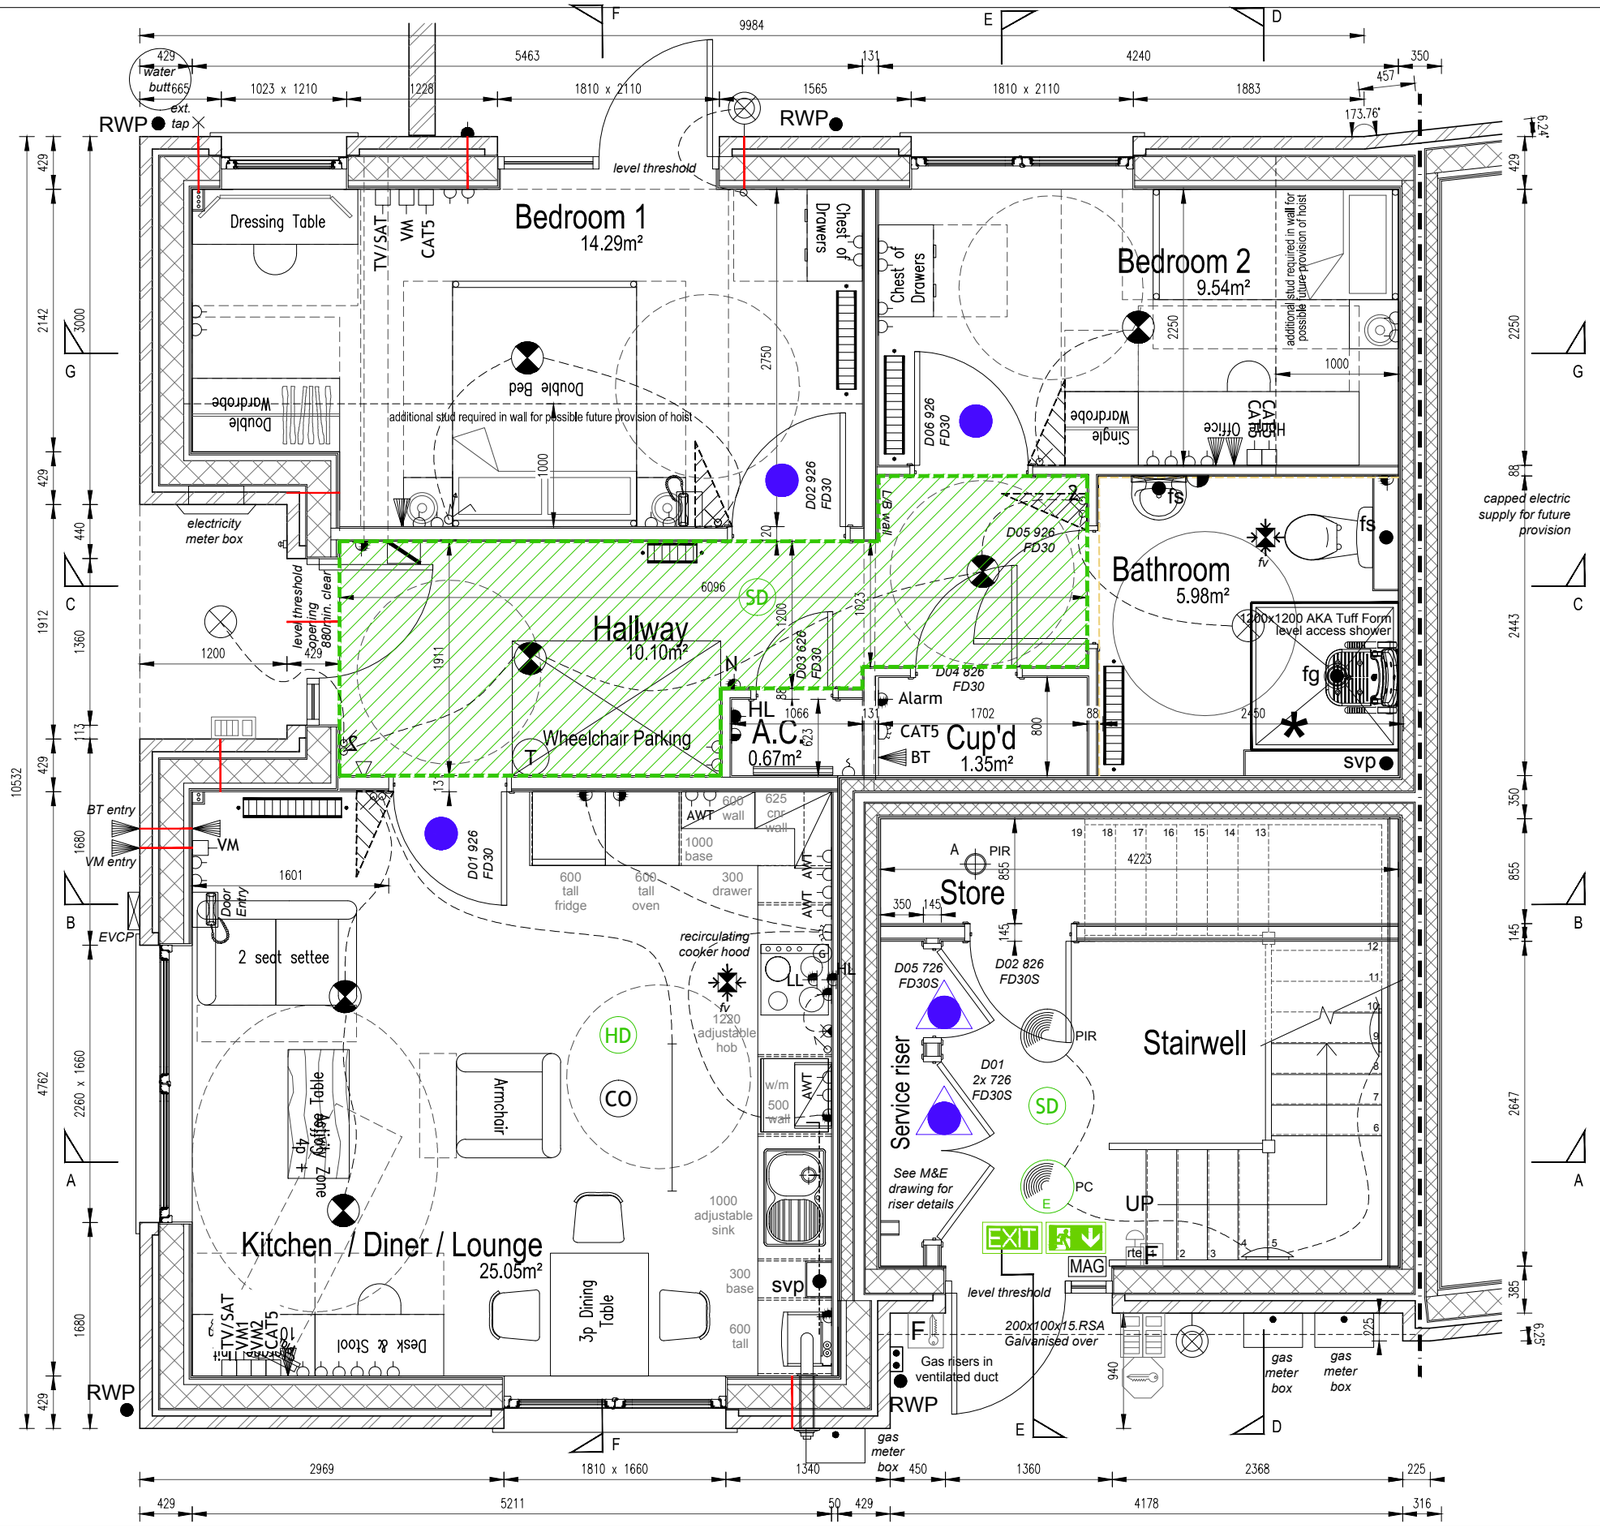

BDG DESIGN (SOUTH) Ltd
Southway House
29 Southway, Colchester
Essex C02 7BA
Tel: 01206 561436
Fax: 01206 574821
E-Mail: cad@bdg-design.co.uk

■ CLIENT

climateenergy homes

■ PROJECT
ENFIELD SMALL SITE
PARSONAGE LANE

■ DRAWING TITLE
HOUSE TYPE PL-FLAT-2
GENERAL ARRANGEMENT OF GROUND FLOOR

■ DRAWING STATUS
CONSTRUCTION

■ REVISIONS
C1 CONSTRUCTION ISSUE. 26-05-15

No dimensions are to be scaled from this drawing
All written dimensions to be checked by the contractor and any discrepancies notified immediately to BDG

■ SCALE	■ DATE	■ DRAWN	■ CHECKED
1:50	June 14	SJP	

■ NUMBER
13.063/PL/250

■ REV.
C1