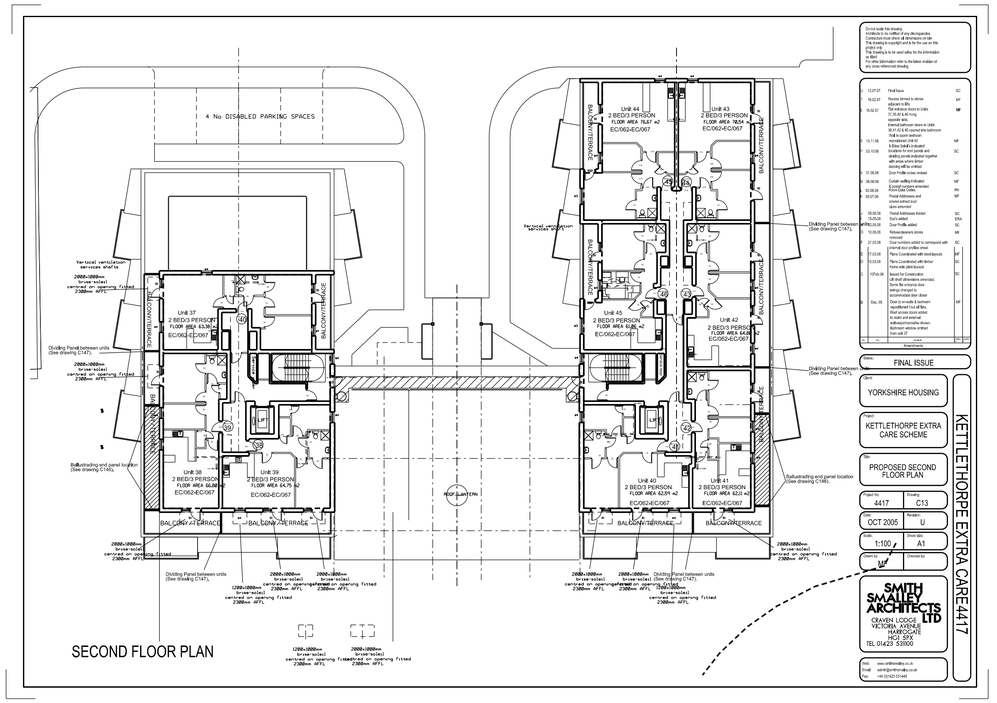

Do not scale this drawing.
Architect to be notified of any discrepancies.
Contractor must check all dimensions on site.
This drawing is copyright and is for the use on this project only.
The drawing is to be used safely for the information shown.
For other information refer to the latest revision of any cross referenced drawing.

	12.07.07	Hall floor.	SJ
A	16.02.07	Ramps formed to stores adjacent to lifts.	MF
B	16.02.07	Flat entrance doors to Units 37,39,40 & 45 hung opposite direction. Entrance doors to Units 38,41,42 & 43 opened into bathroom. Wall to queen bedroom in Unit 38 removed.	MF
C	13.11.06	Ramp & step added to stairwell.	MF
D	23.10.06	Insulation for wind panels and dividing panels indicated together with acoustic partition between units.	SC
E	31.08.06	Door Profile circles marked.	SC
F	08.08.06	Curtain walling indicated.	MF
G	02.08.06	Ground Floor Cores.	PH
H	05.07.06	Plant room enlarged and stores added over. stairs amended	MF
J	08.06.06	Fossil Adhesives Added.	SC
K	15.05.06	Duct's added.	EAs
L	04.05.06	Door Profile added.	SC
M	10.05.06	Refuse planters stores amended.	MF
N	27.03.06	Door numbers added to correspond with internal door profiles sheet	SC
P	17.03.06	Plans Coordinated with wind layouts	MF
Q	10.03.06	Plans Coordinated with timber frame side stairs layouts	SC
R	10Feb.06	Issued for Construction	SC
S	Dec. 05	Door to en-suite & bedroom in Units 37,39,40 & 45 reversed. Some flat entrance door swings changed to accommodate door closer	MF
T		Door to en-suite & bedroom in Units 38,41,42 & 43 reversed. Roof access doors added to stairs and external. Bathroom layouts amended. Bathroom window omitted from unit 37.	MF
A	Nov. 05	Plan amended in line with feedback from TP supplier & requirements for stretcher lifts	MF

Status: FINAL ISSUE

Client: YORKSHIRE HOUSING

Project: KETTLETHORPE EXTRA CARE SCHEME

Title: PROPOSED SECOND FLOOR PLAN

Project No: 4417	Drawing: C13
Date: OCT 2005	Revision: U
Scale: 1:100 @	Sheet size: A1
Drawn by:	Checked by:

SMITH SMALLEY ARCHITECTS LTD
CRAVEN LODGE
VICTORIA AVENUE
HARROGATE
HG1 5PX
TEL 01423 538500

Web: www.smithsmalley.co.uk
Email: admin@smithsmalley.co.uk
Fax: +44 (0)1423 521445

KETTLETHORPE EXTRA CARE 4417