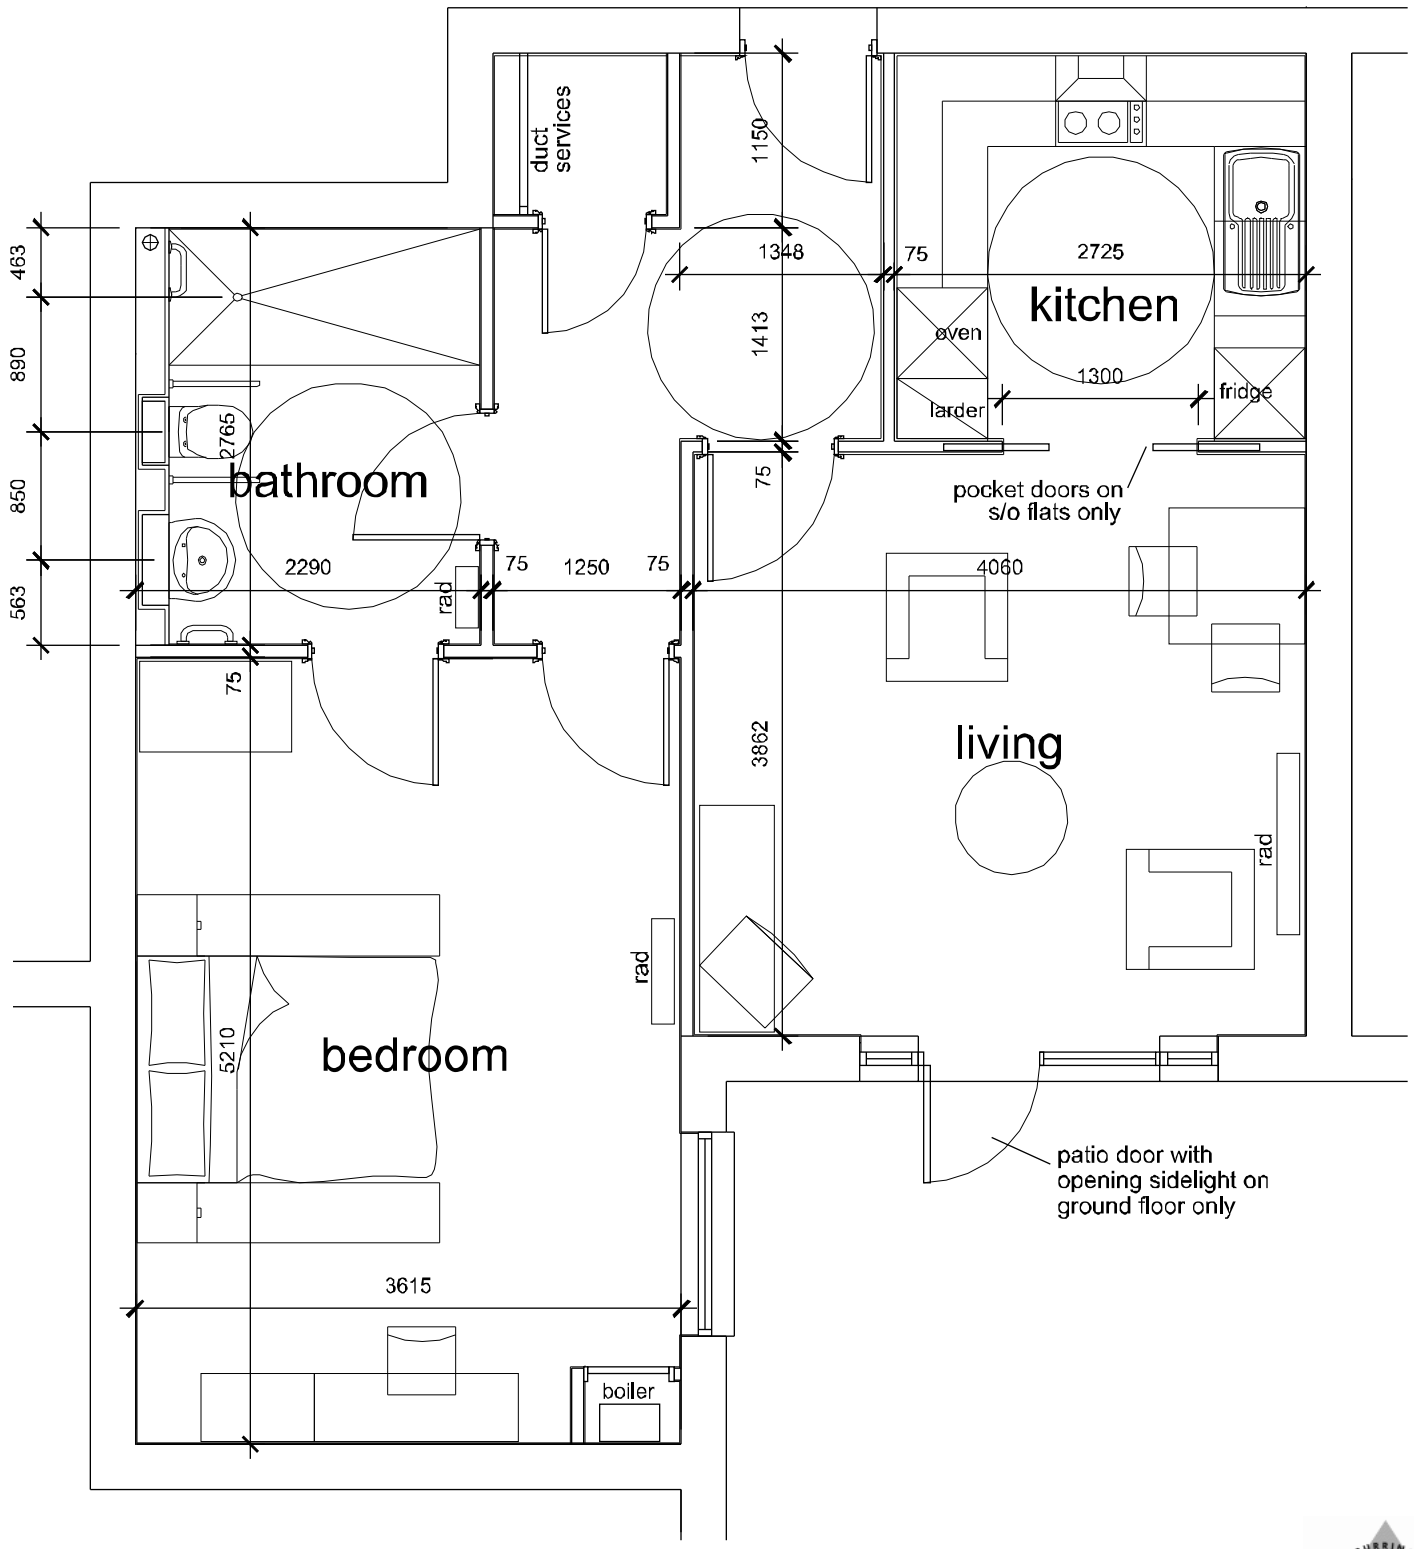

1 bedroom flat - Option 1B

57.4 sq m
internal shell - 7.75m x 9.2m max

TOWLE SPURRING HARDY ARCHITECTS
T·S·H
Rochester house
Eynsham Road, Farmoor
Rochester house
Telephone: 01865 861281
www.tsharchitects.co.uk

Icknield Place, Goring on Thames One bedroom flat - option 1B	Nov 2012 1:50 @A3 270111
Floor plans	T01.2