Elevations Sheet 2

North Elevation

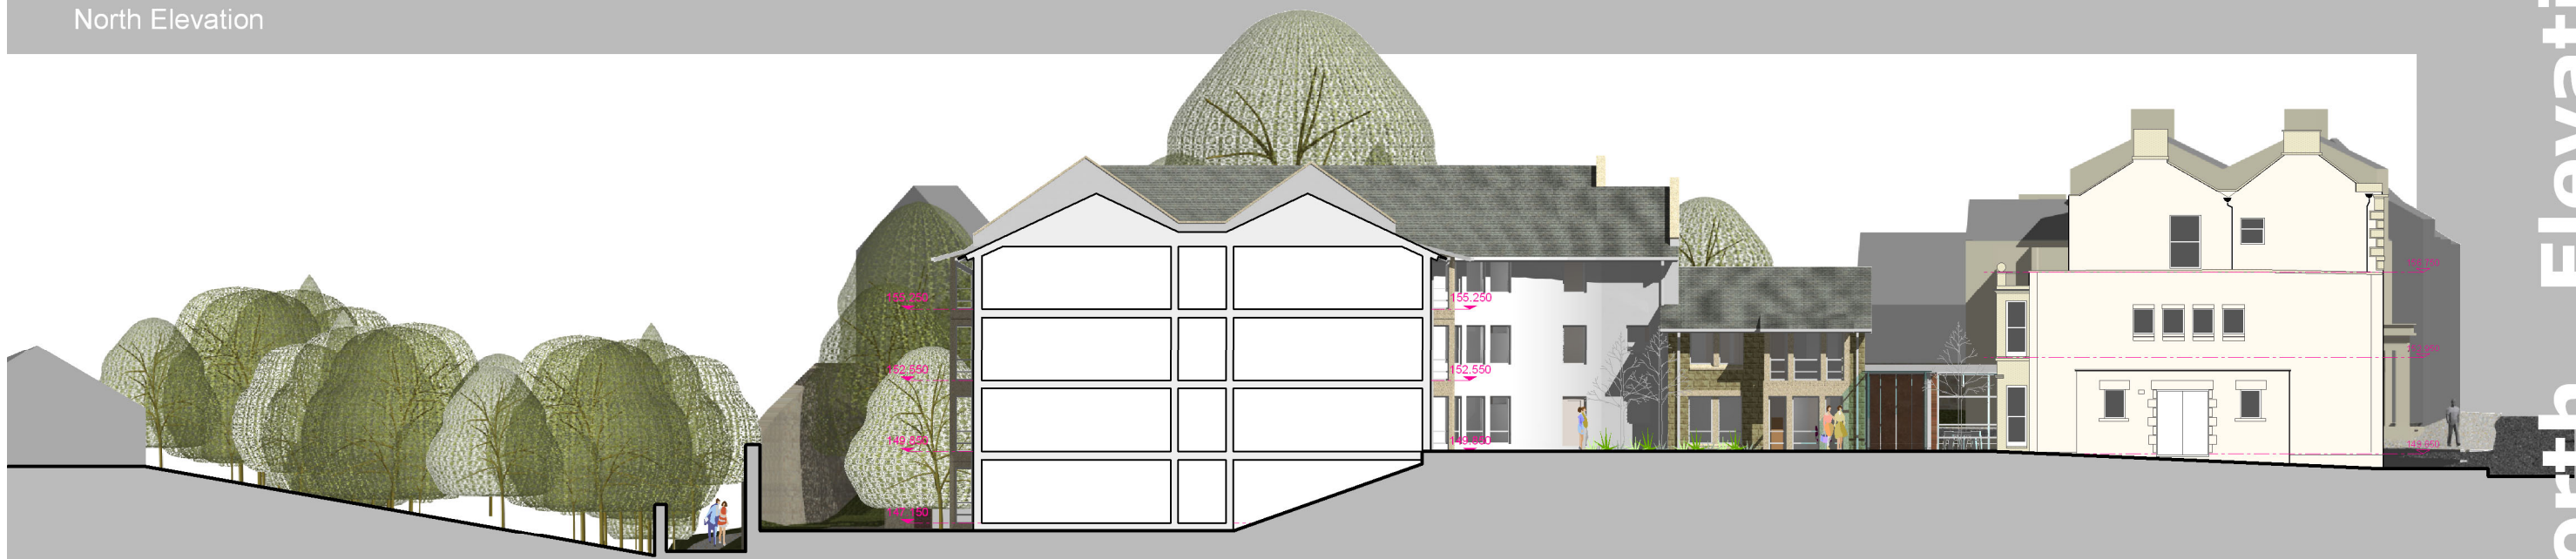

South Elevation

South Elevation from Footpath

View looking East from Foggs Entry

View looking West

Wirksworth, D

Housing 21

west & machell
architecture
1 northwest business park
jervis hill
leeds
LS6 2QH
Tel: 0113 246 1746
Fax: 0113 234 3290
www.westandmachell.co.uk

2619 / SK8 A

1:250@A3