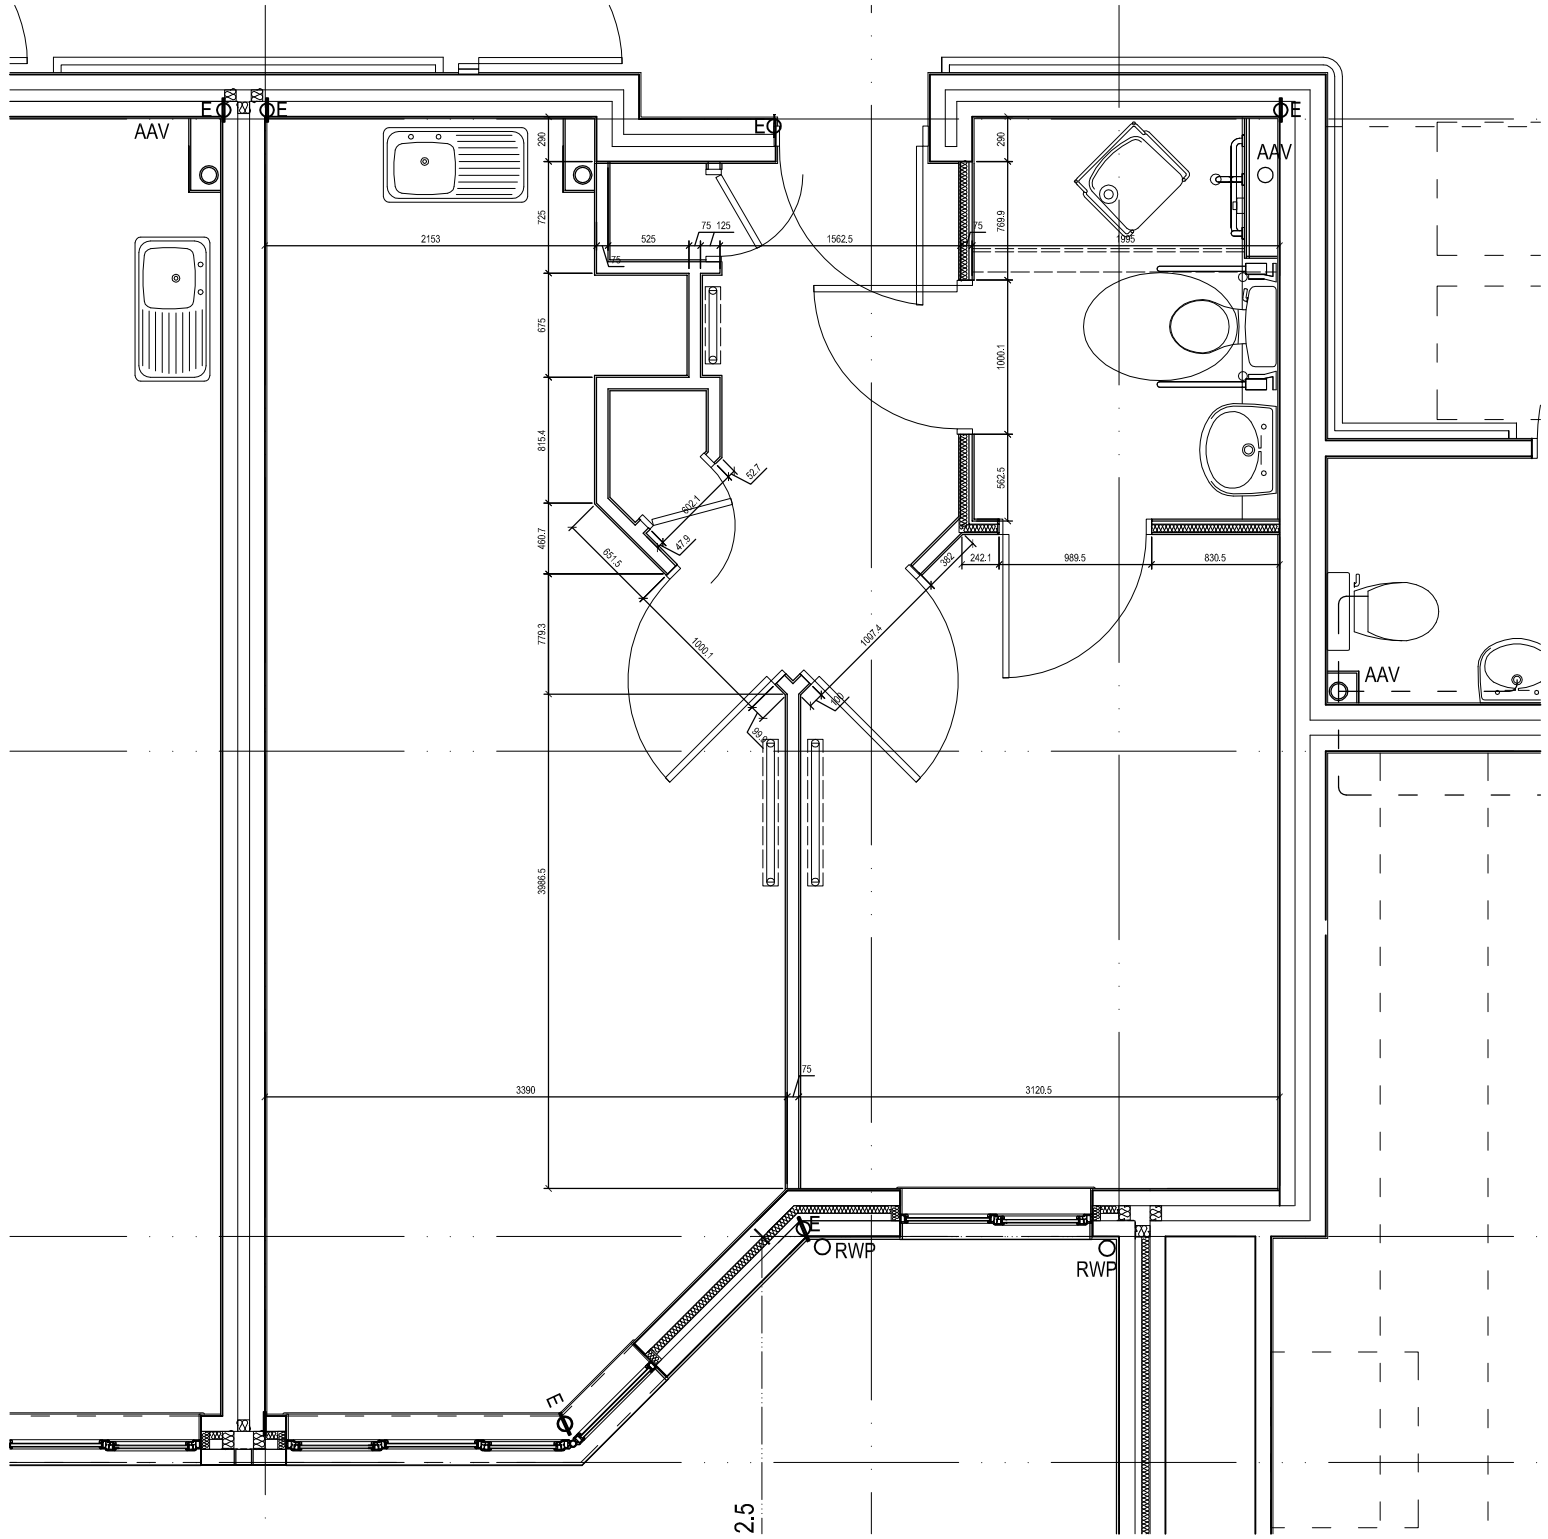

RECORD
DRAWINGS

NORTH

Archadia Chartered Architects
Architecture : Surveying : Interiors : Space Planning : Design
ASHLEY HOUSE, 58-60 ASHLEY RD, HAMPTON, MIDDX, TW12 2HU. Tel: 020 89 415161 Fax: 020 89 415050

Project: Larchwood
Waldron Avenue, Coldean
Brighton BN1 9EZ

Title: Dwelling Plans (Flat 20)

Client: Feltham Construction for
Hanover Housing Association

Scale: 1:25@A1 *Date:* 15-07-05

Drwg No: FC427-4-214 *Rev:*
Rev. Date