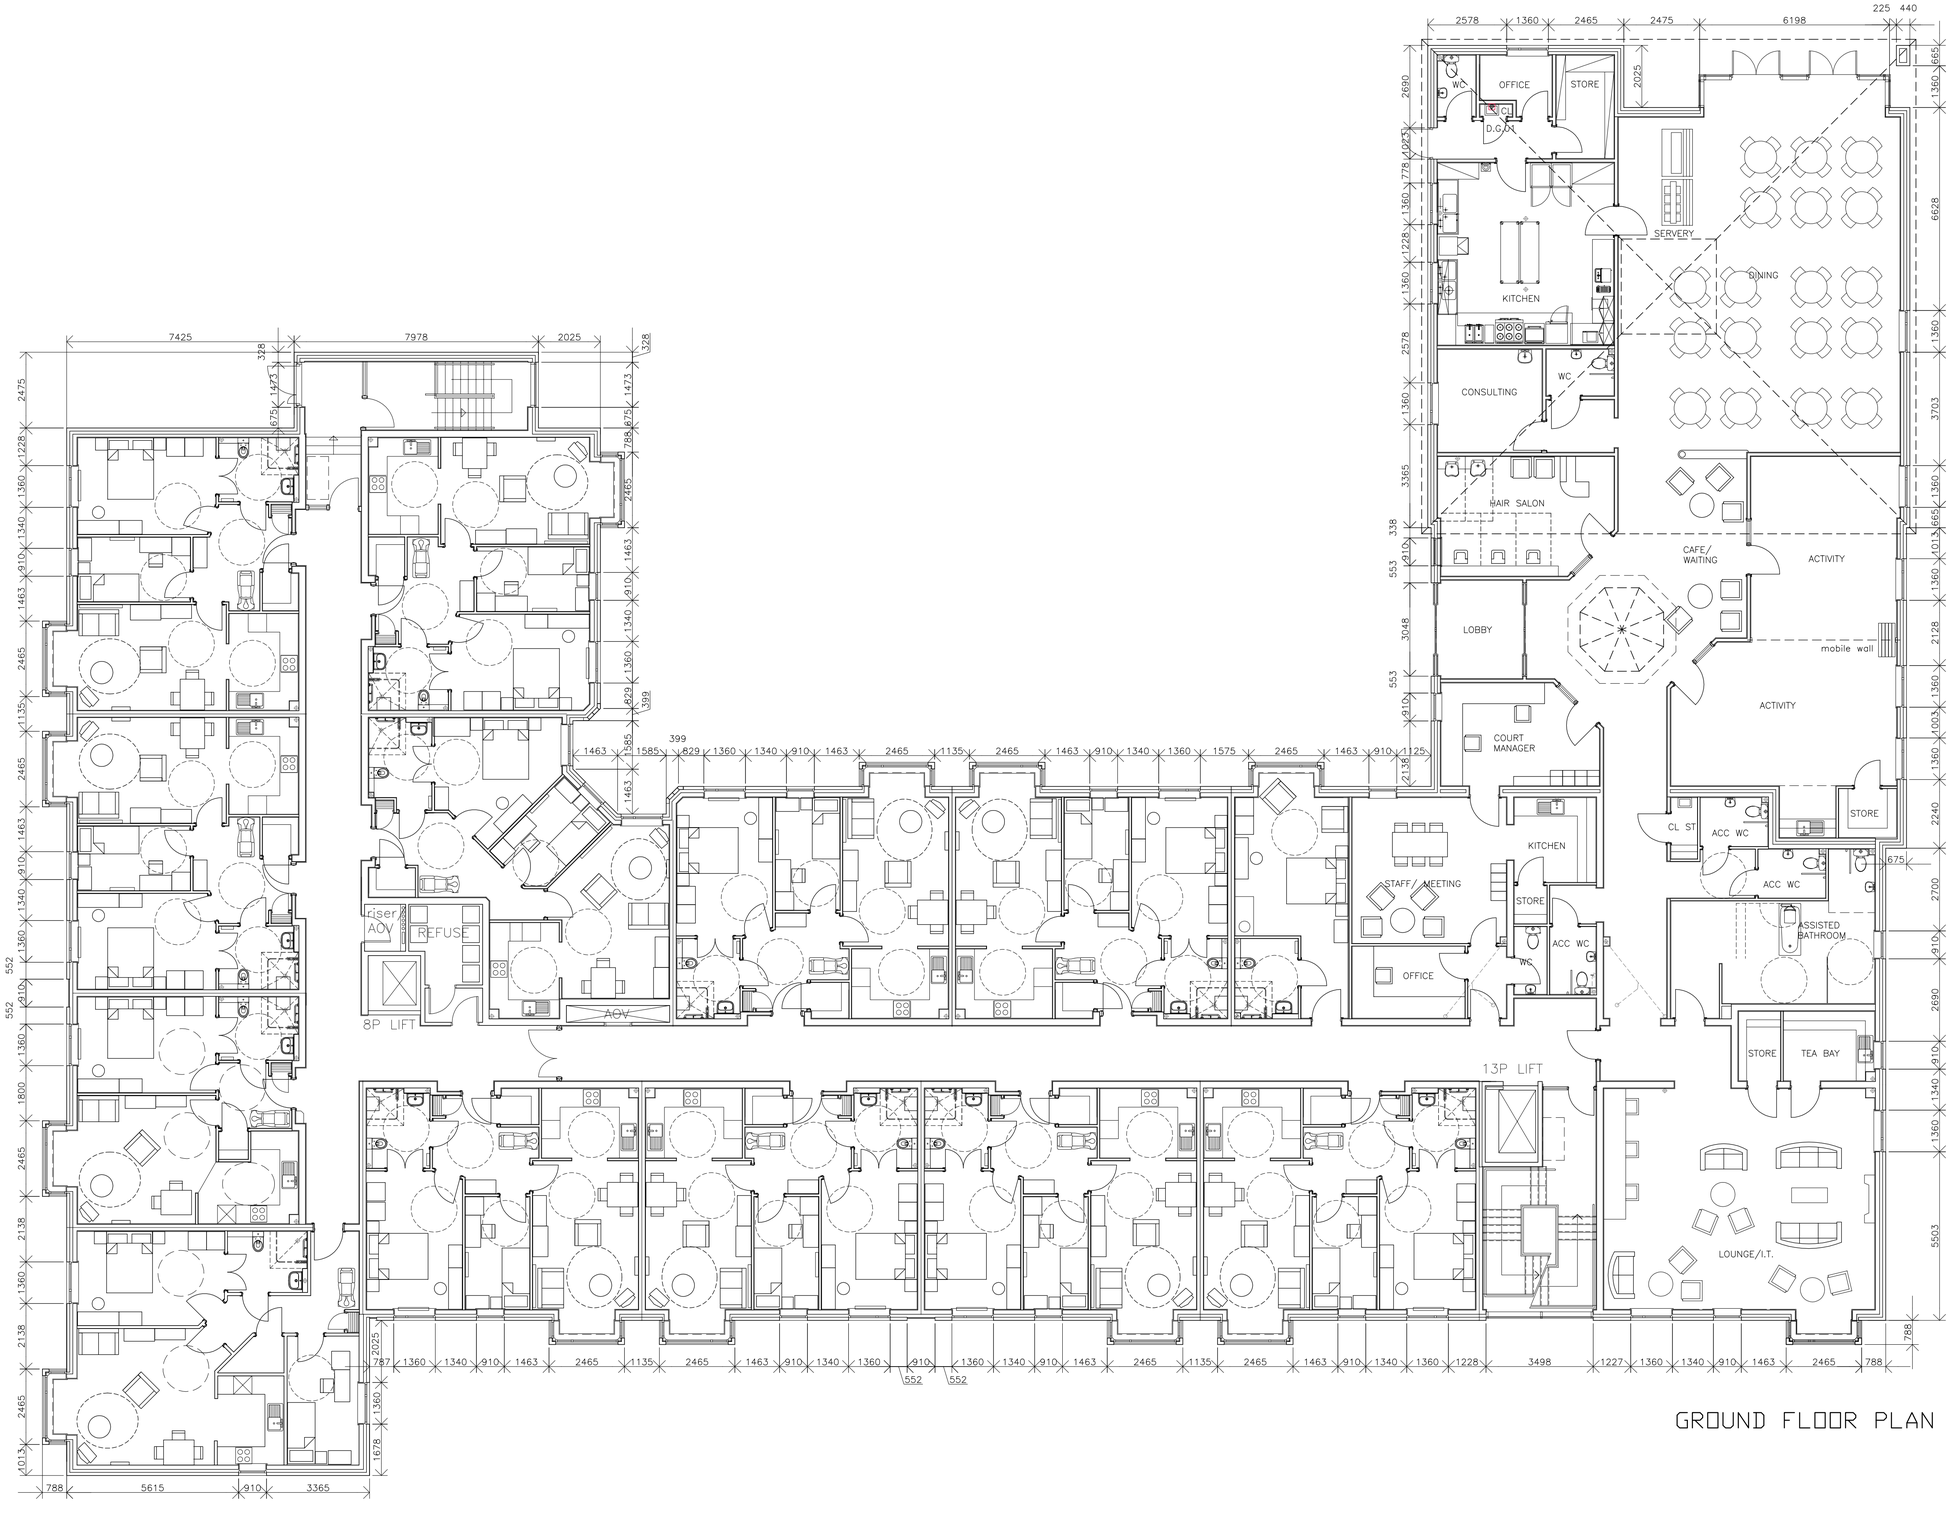


GROUND FLOOR PLAN

**LANGTRY-LANGTON**
ARCHITECTS

8 Oak Mount
Bradford
West Yorkshire
BD8 7BD

T. +44 (0)1274 498226
F. +44 (0)1274 548416
E. enquiries@langtry-langton.co.uk

All work to be carried out in accordance with the requirements of the Building Regulations and the Water Authority Regulations currently in force.

Do not scale from this drawing. Architect to be notified of any discrepancies.

Verify relevant dimensions on site before commencing work or preparing shop drawings.

This drawing is copyright.

| REV | DATE | AMENDMENT |
|---|---|---|
| | | |

PROJECT
EXTRA CARE DEVELOPMENT
BETHEL STREET
HOYLAND

DRAWING TITLE
UPPER GROUND FLOOR PLAN

| PROJECT NO. | DRAWING. NO. | REVISION |
|---|---|---|
| 08005 | 103 | |

STATUS

SCALE @ A1 1:100 DATE 01-09 DRAWN NLL