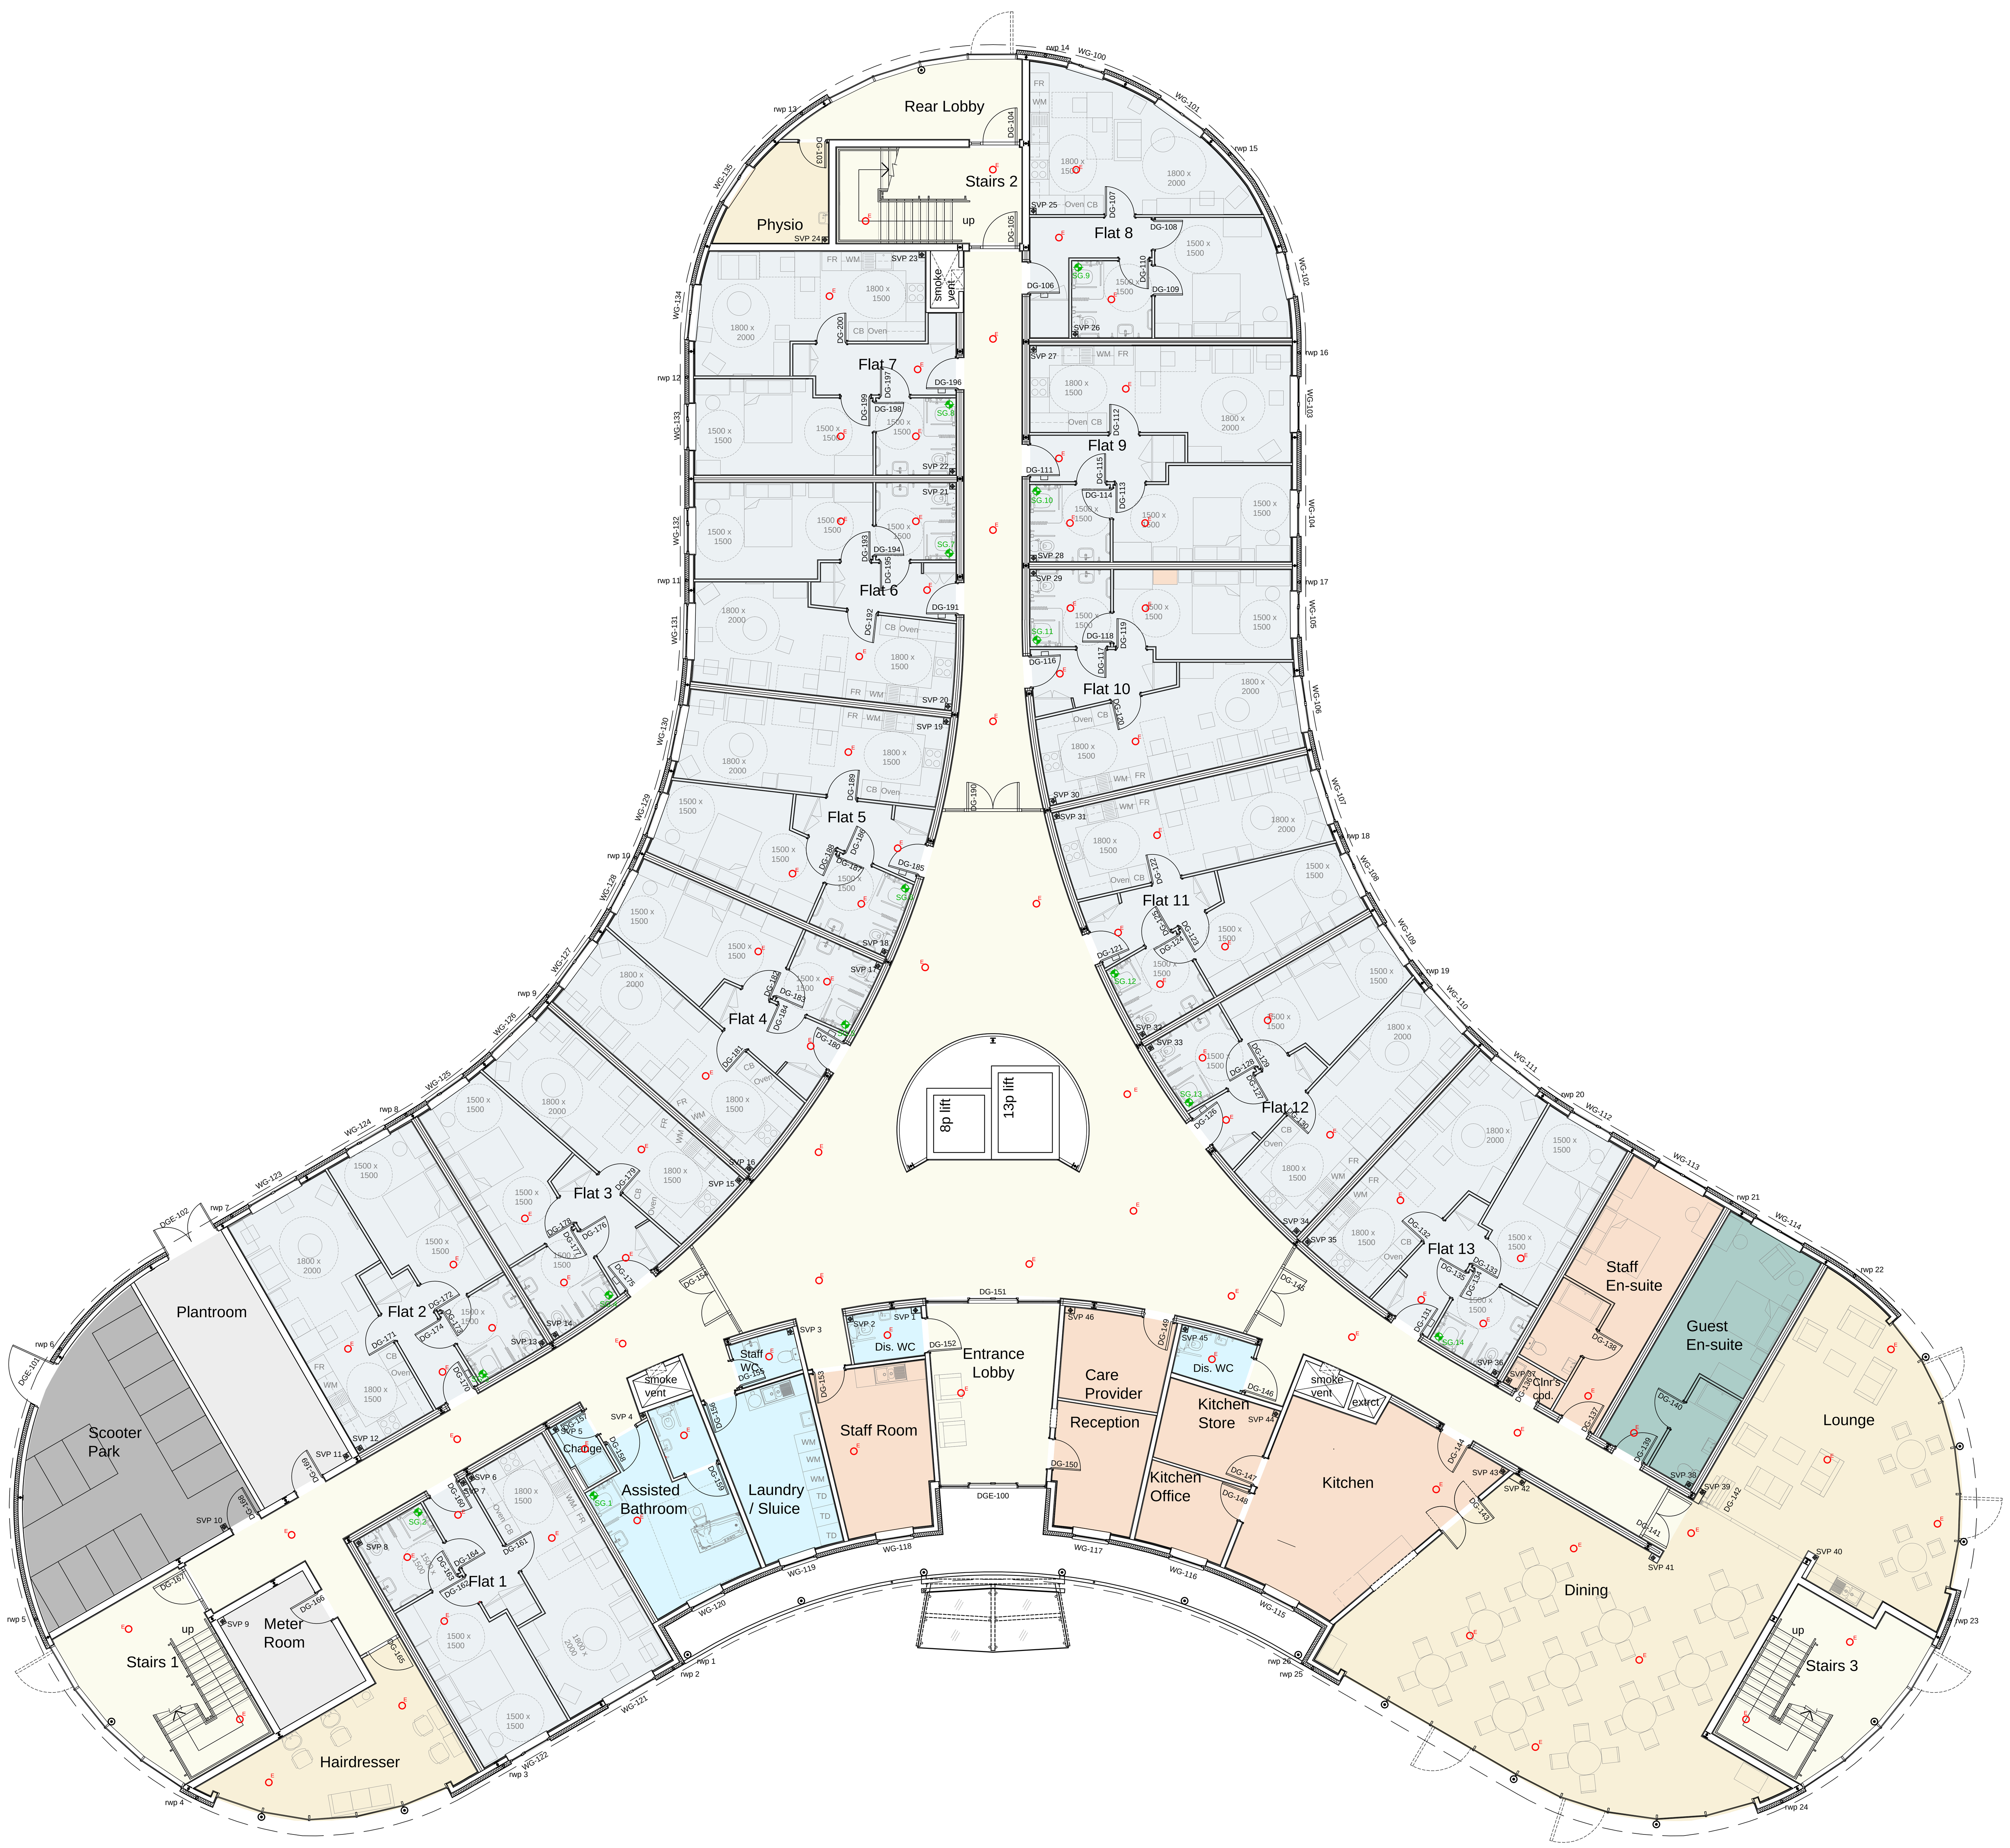

Level	Flat No.	Gross Internal Area (m^2)	Gross Internal Area (ft^2)
Ground floor	1	58.6	631
Ground floor	2	58.1	625
Ground floor	3	57.0	613
Ground floor	4	57.0	613
Ground floor	5	56.6	609
Ground floor	6	57.8	622
Ground floor	7	57.9	623
Ground floor	8	56.5	608
Ground floor	9	58.4	628
Ground floor	10	56.5	608
Ground floor	11	55.7	599
Ground floor	12	55.8	600
Ground floor	13	56.5	608
		742.4	**7987**

Ground Floor General Arrangement Plan - As Proposed

1:100

PRELIMINARY

Rev.	Date.	Description.	Drawn.	Checked.
G	01.07.15	MINOR AMENDMENTS TO SVP LOCATIONS.	PW	MC
F	18.06.15	CLEANER'S STORE & LOUNGE TEA POINT ADDED AS PER CLIENT REQUIREMENTS & FLAT AREAS UPDATED.	PW	MC
E	09.06.15	AMENDMENTS TO LAYOUTS TO FURTHER RATIONALISATION OF STEEL DESIGN.	PW	MC
D	01.05.15	RATIONALISATION OF LAYOUTS INCORPORATING STEEL COLUMN POSTIONS AS ADVISED BY S.E.	PW	MC
C	16.04.15	MINOR AMENDMENTS TO MEET HQI REQUIREMENTS.	PW	MC
B	06.02.15	AMENDMENTS TO CLIENT REQUIREMENTS.	PW	MC
A	26.01.15	INTERNAL CORRIDOR DOORS OMITTED AS PER CLIENT REQUIREMENTS & DOOR REF. TAGS AMENDED.	PW	MC

Do not scale from this drawing, use figured dimensions only.
All dimensions to be checked on site.
All drawings to be read in conjunction with other contract documentation.
Any discrepancies to be reported to the Contract Administrator before any work commences.

© Copyright cavaleri partnership ltd

cavaleri partnership

Unit A, Trinity Hall Farm Industrial Estate, Nuffield Road, Cambridge, CB4 1TG
T: 01223 425404 F:01223 425405 E: enquiries@cavaleri.co.uk
www.cavaleri.co.uk
Registered Number 05693928

CLIENT	OAK FOUNDATION	DRN PW	CHK'D MC
PROJECT	PROPOSED EXTRA CARE FACILITY LANGLEY COURT, ST IVES, CAMBRIDGESHIRE		
TITLE	GROUND FLOOR G.A. PLAN - AS PROPOSED		
DATE 17/12/2013	SCALE @ A0 As Shown	DWG No. 1208-LC-DR-100	REV. G